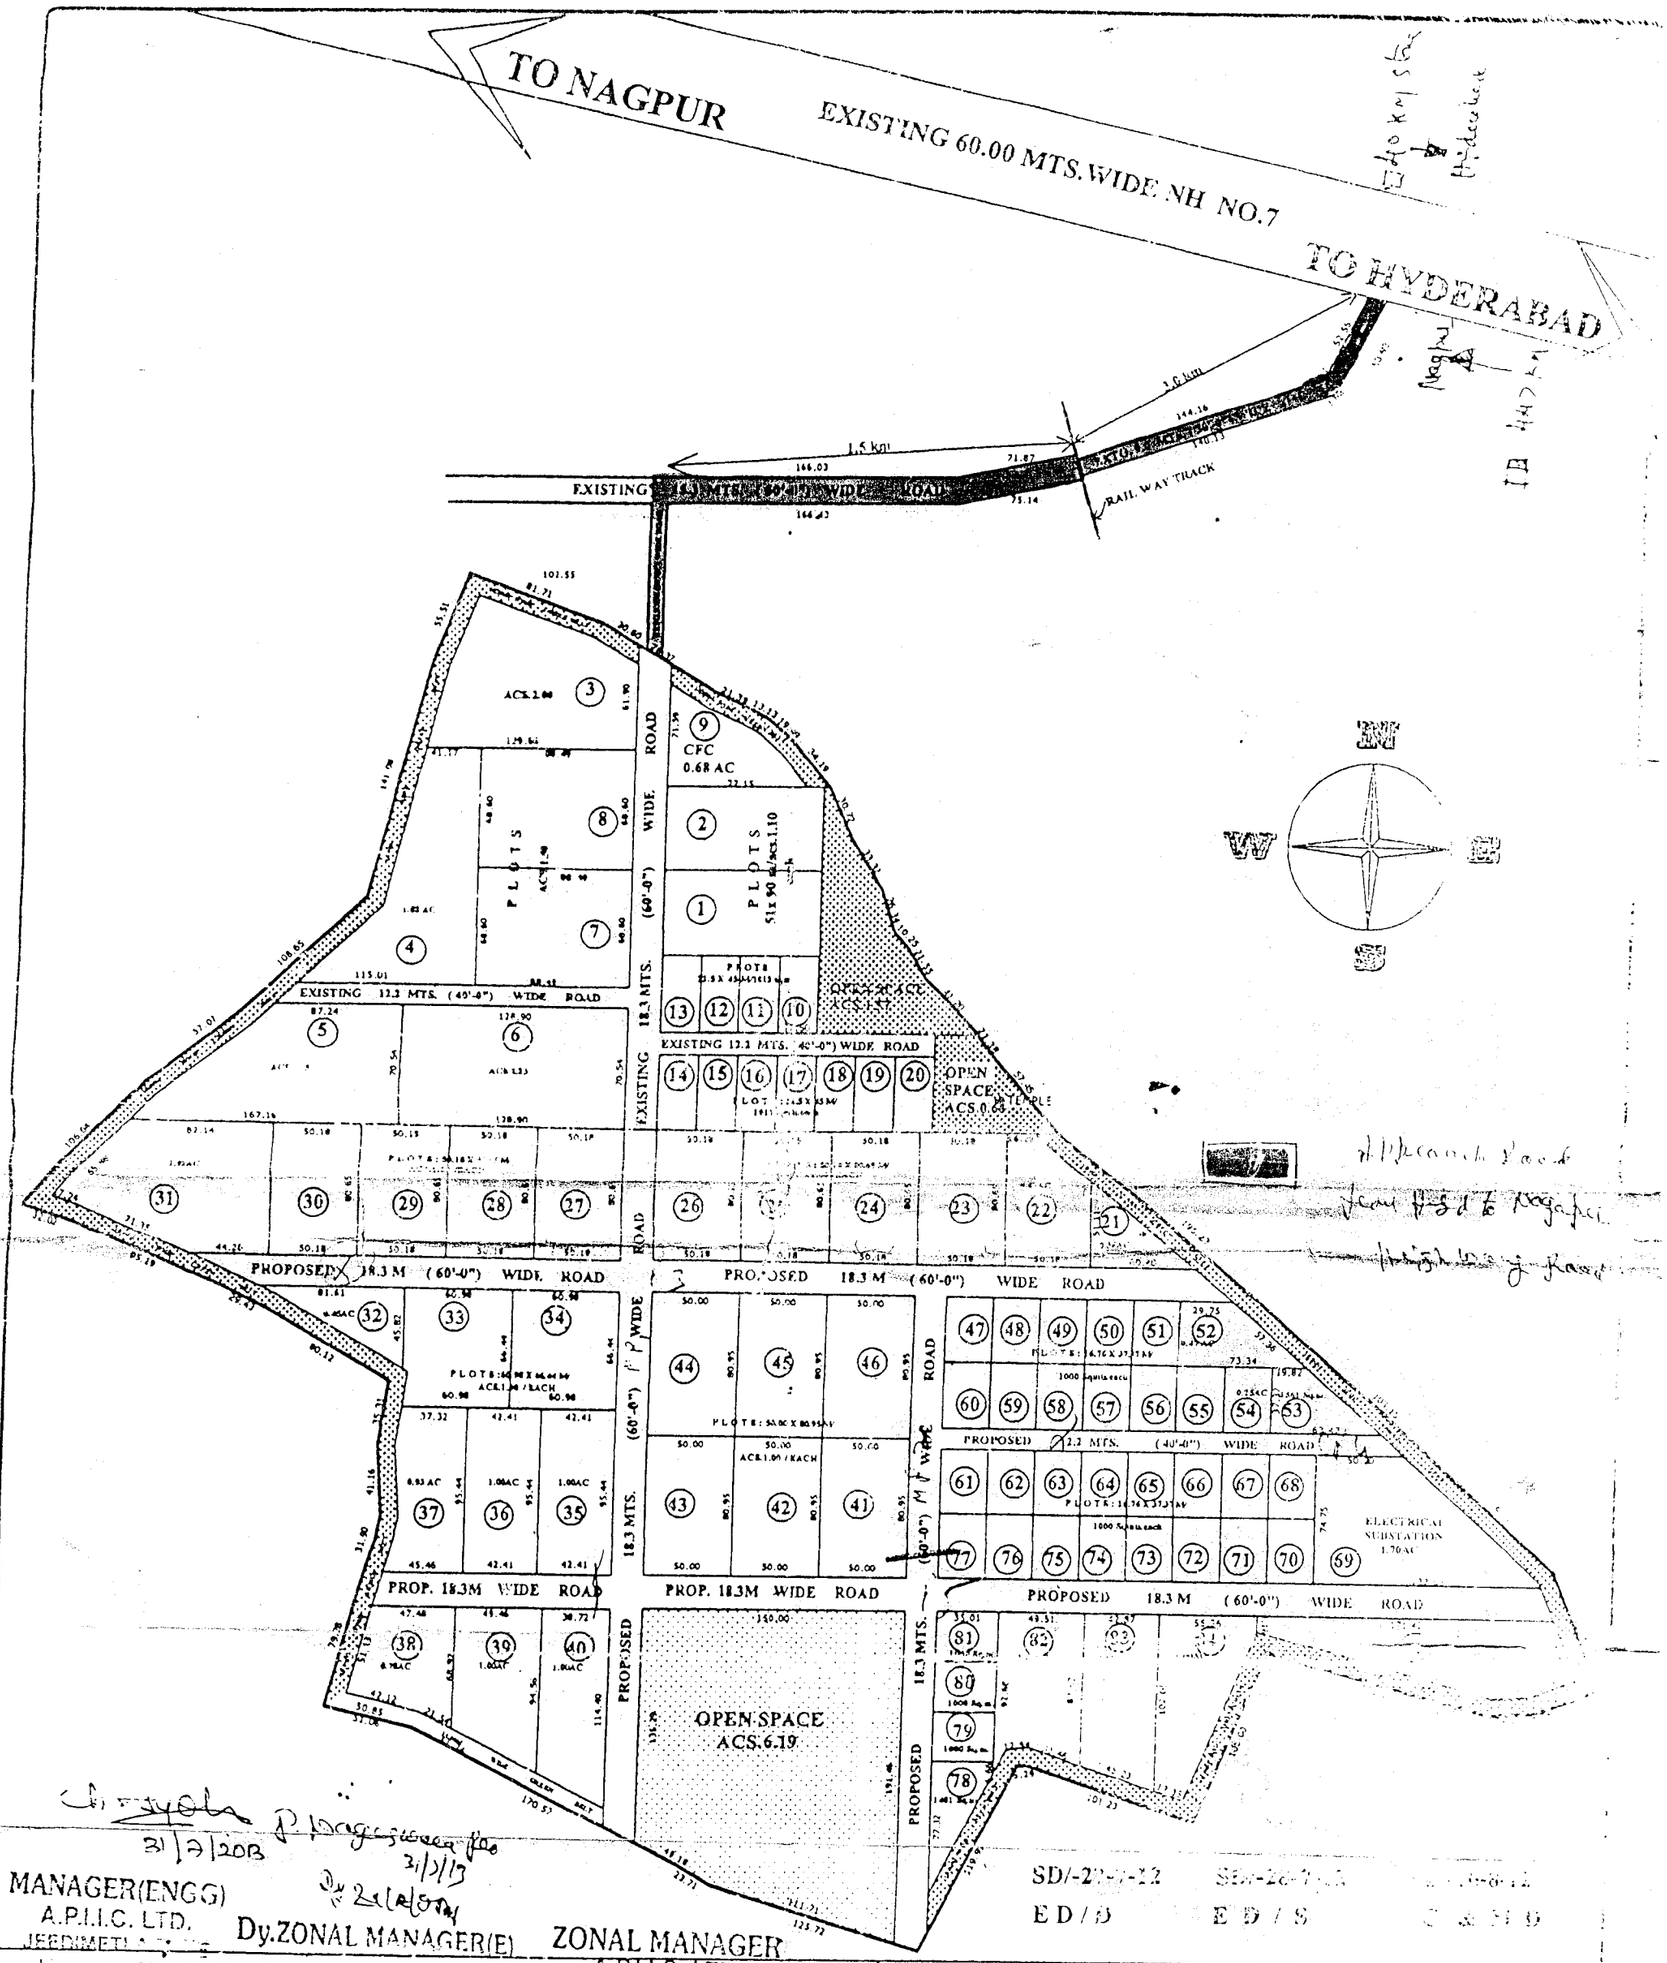

MANAGER(ENGG)
A.P.I.I.C. LTD.
JEEDIMETLA

Dy.ZONAL MANAGER(E)

ZONAL MANAGER
A.P.I.I.C. LTD.

SD/- ED/D ED/S

A.P.I.I.C.LTD., HYDERABAD

PROPOSED LAYOUT PLAN FOR INDUSTRIAL PARK IN SURVEY NO $\frac{228}{9}$, SITUATED AT KUCHARAM (V), TOOPRAN-MANDAL, MEDAK-DIST.

SCALE :1 : 1000

LAND USE ANALYSIS		
PROP.LAYOUT BOUNDARY		
EXISTING ROADS		
PROPOSED ROADS		
PROP. LAYOUT AREA	ACS.82.52	100.00%
PLOTTED AREA	ACS.52.33	63.44%
ROADS AREA	ACS.11.95	14.56%
OPEN SPACE AREA	ACS.08.41	10.19%
10m wide green belt	acs. 06.07	07.36%
CFC AREA	ACS.03.74	04.53%
TOTAL NO. OF PLOTS	85 NOS.	

ASST.MANAGER/T

MANAGER/E

DY.GENERAL MANAGER/E

GENERAL MANAGER

ENGINEER-IN-CHIEF